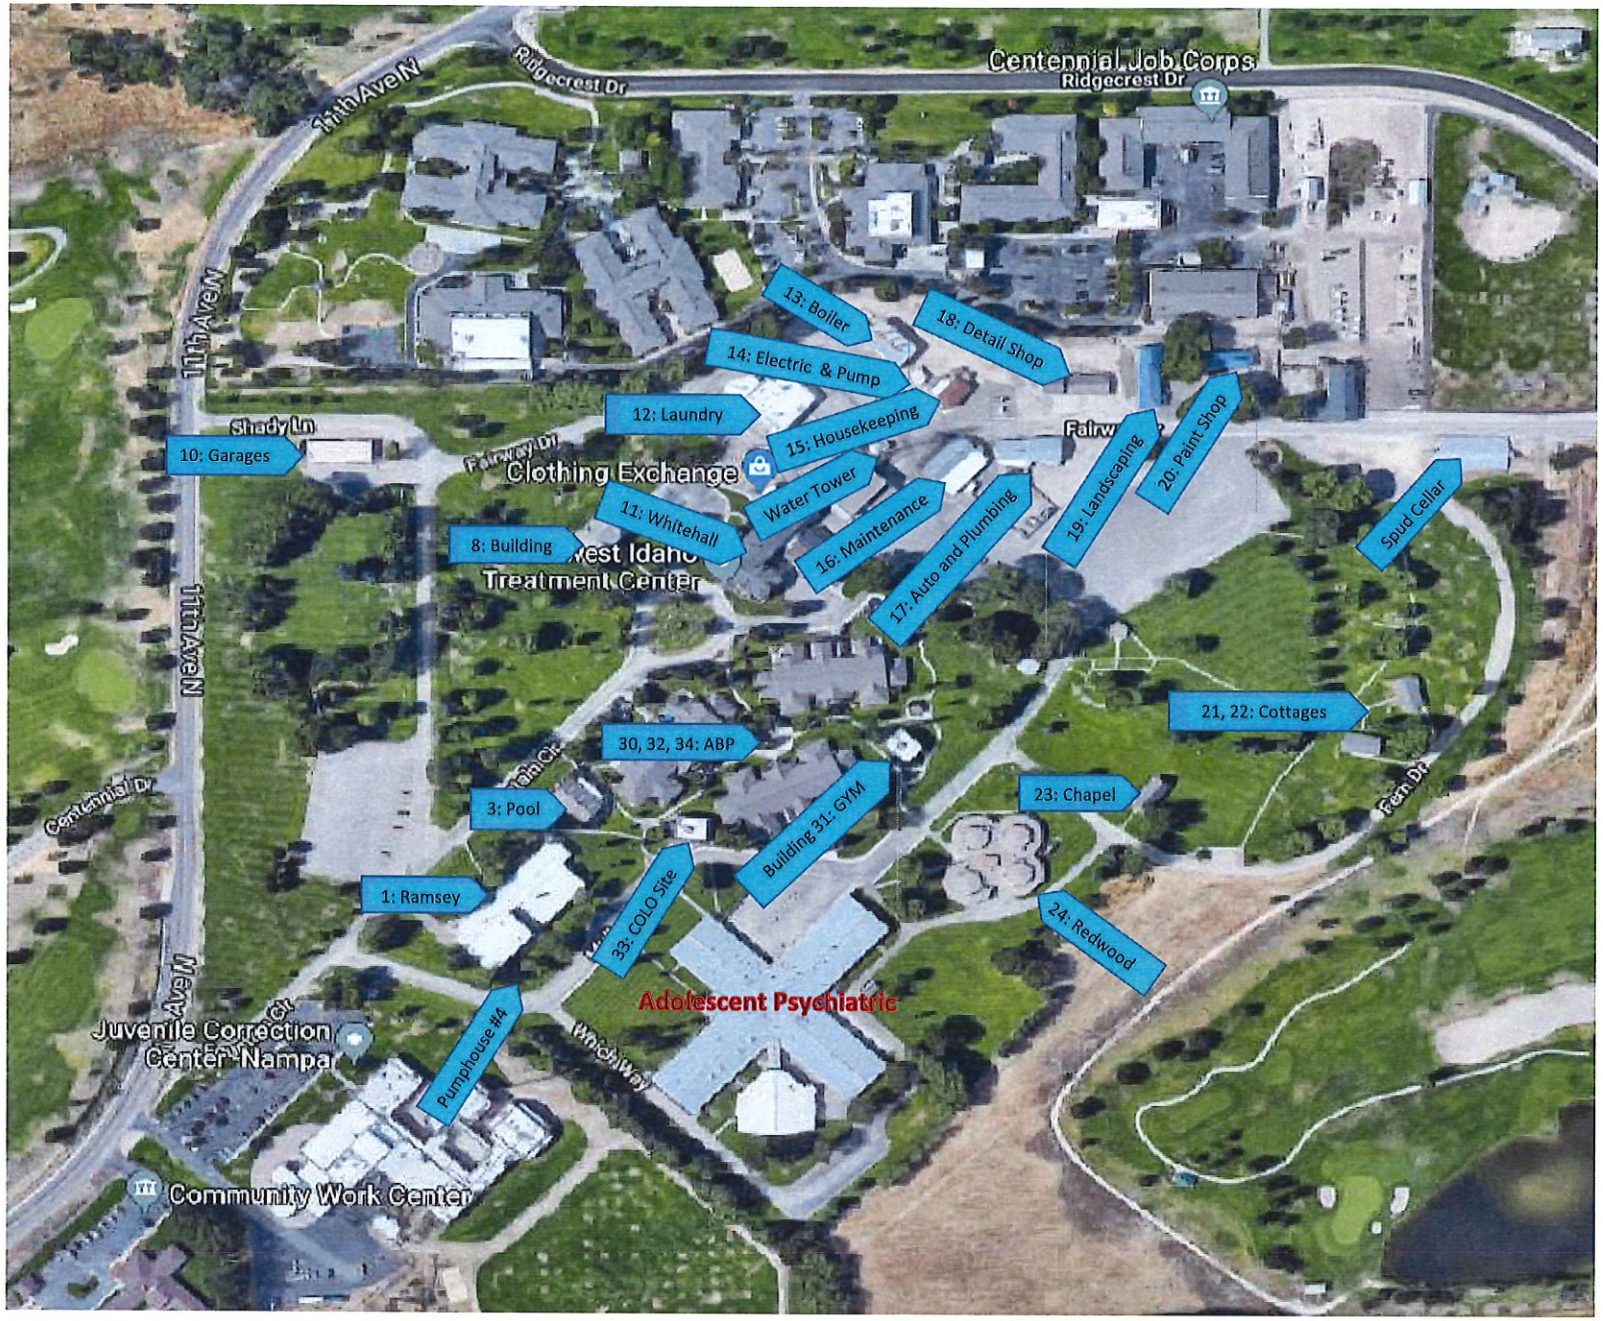

SWITC	
- Bldg 1: Ramsey	- Bldg 3: Pool
- Bldg 8	- Bldg 10: Garages
- Bldg 10: Garage	- Bldg 11: Whitehall
- Bldg 12: Laundry	- Bldg 13: Boiler
- Bldg 14 Electric/Pump	- Bldg 15: House Keeping
- Bldg 16: Maintenance	- Bldg 17: Plumbing/Auto
- Bldg 18: Detail Shop	- Bldg 19: Landscaping
- Bldg 20: Paint Shop	- Bldg 21: Cottage 1
- Bldg 22: Cottage 2	- Bldg 23: Chapel
- Bldg 24 Redwood	- Bldg 30,32,34 ABP
- Bldg 33 COLO	-Pumphouse 4
-Water Tower	

22362 DHW OAU Stepdown Housing, SWITC
Design-Build RFQ: Demolition Phase

Attachment B: Site Plan

- Overall SWITC Campus Plan