# EXHIBIT - A

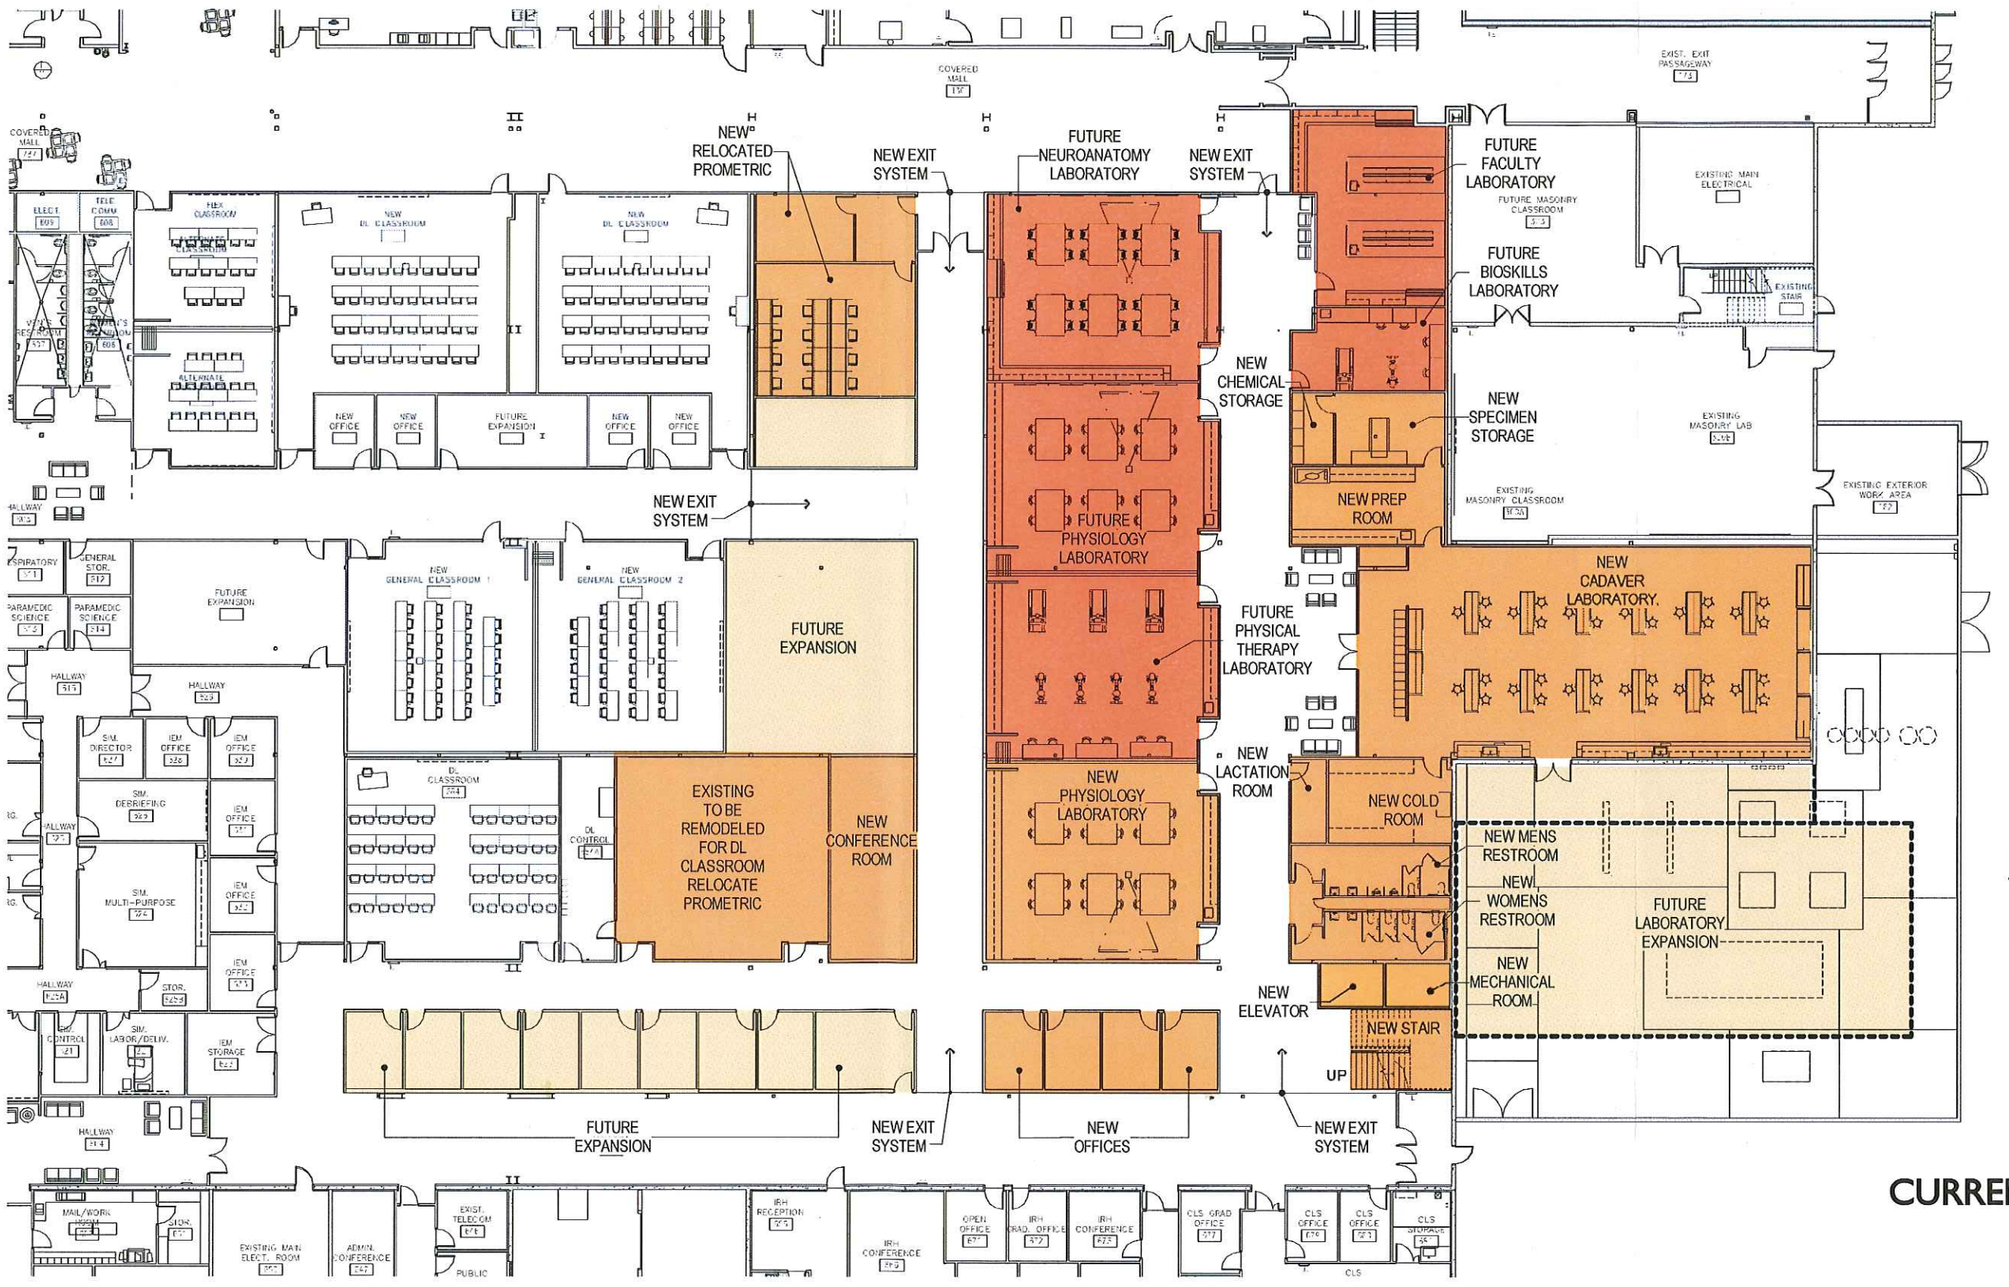


## LEGEND

NORTH

- NEW
- FUTURE PHASE
- FUTURE EXPANSION

## CURRENT PROGRAMMING SCHEMATIC