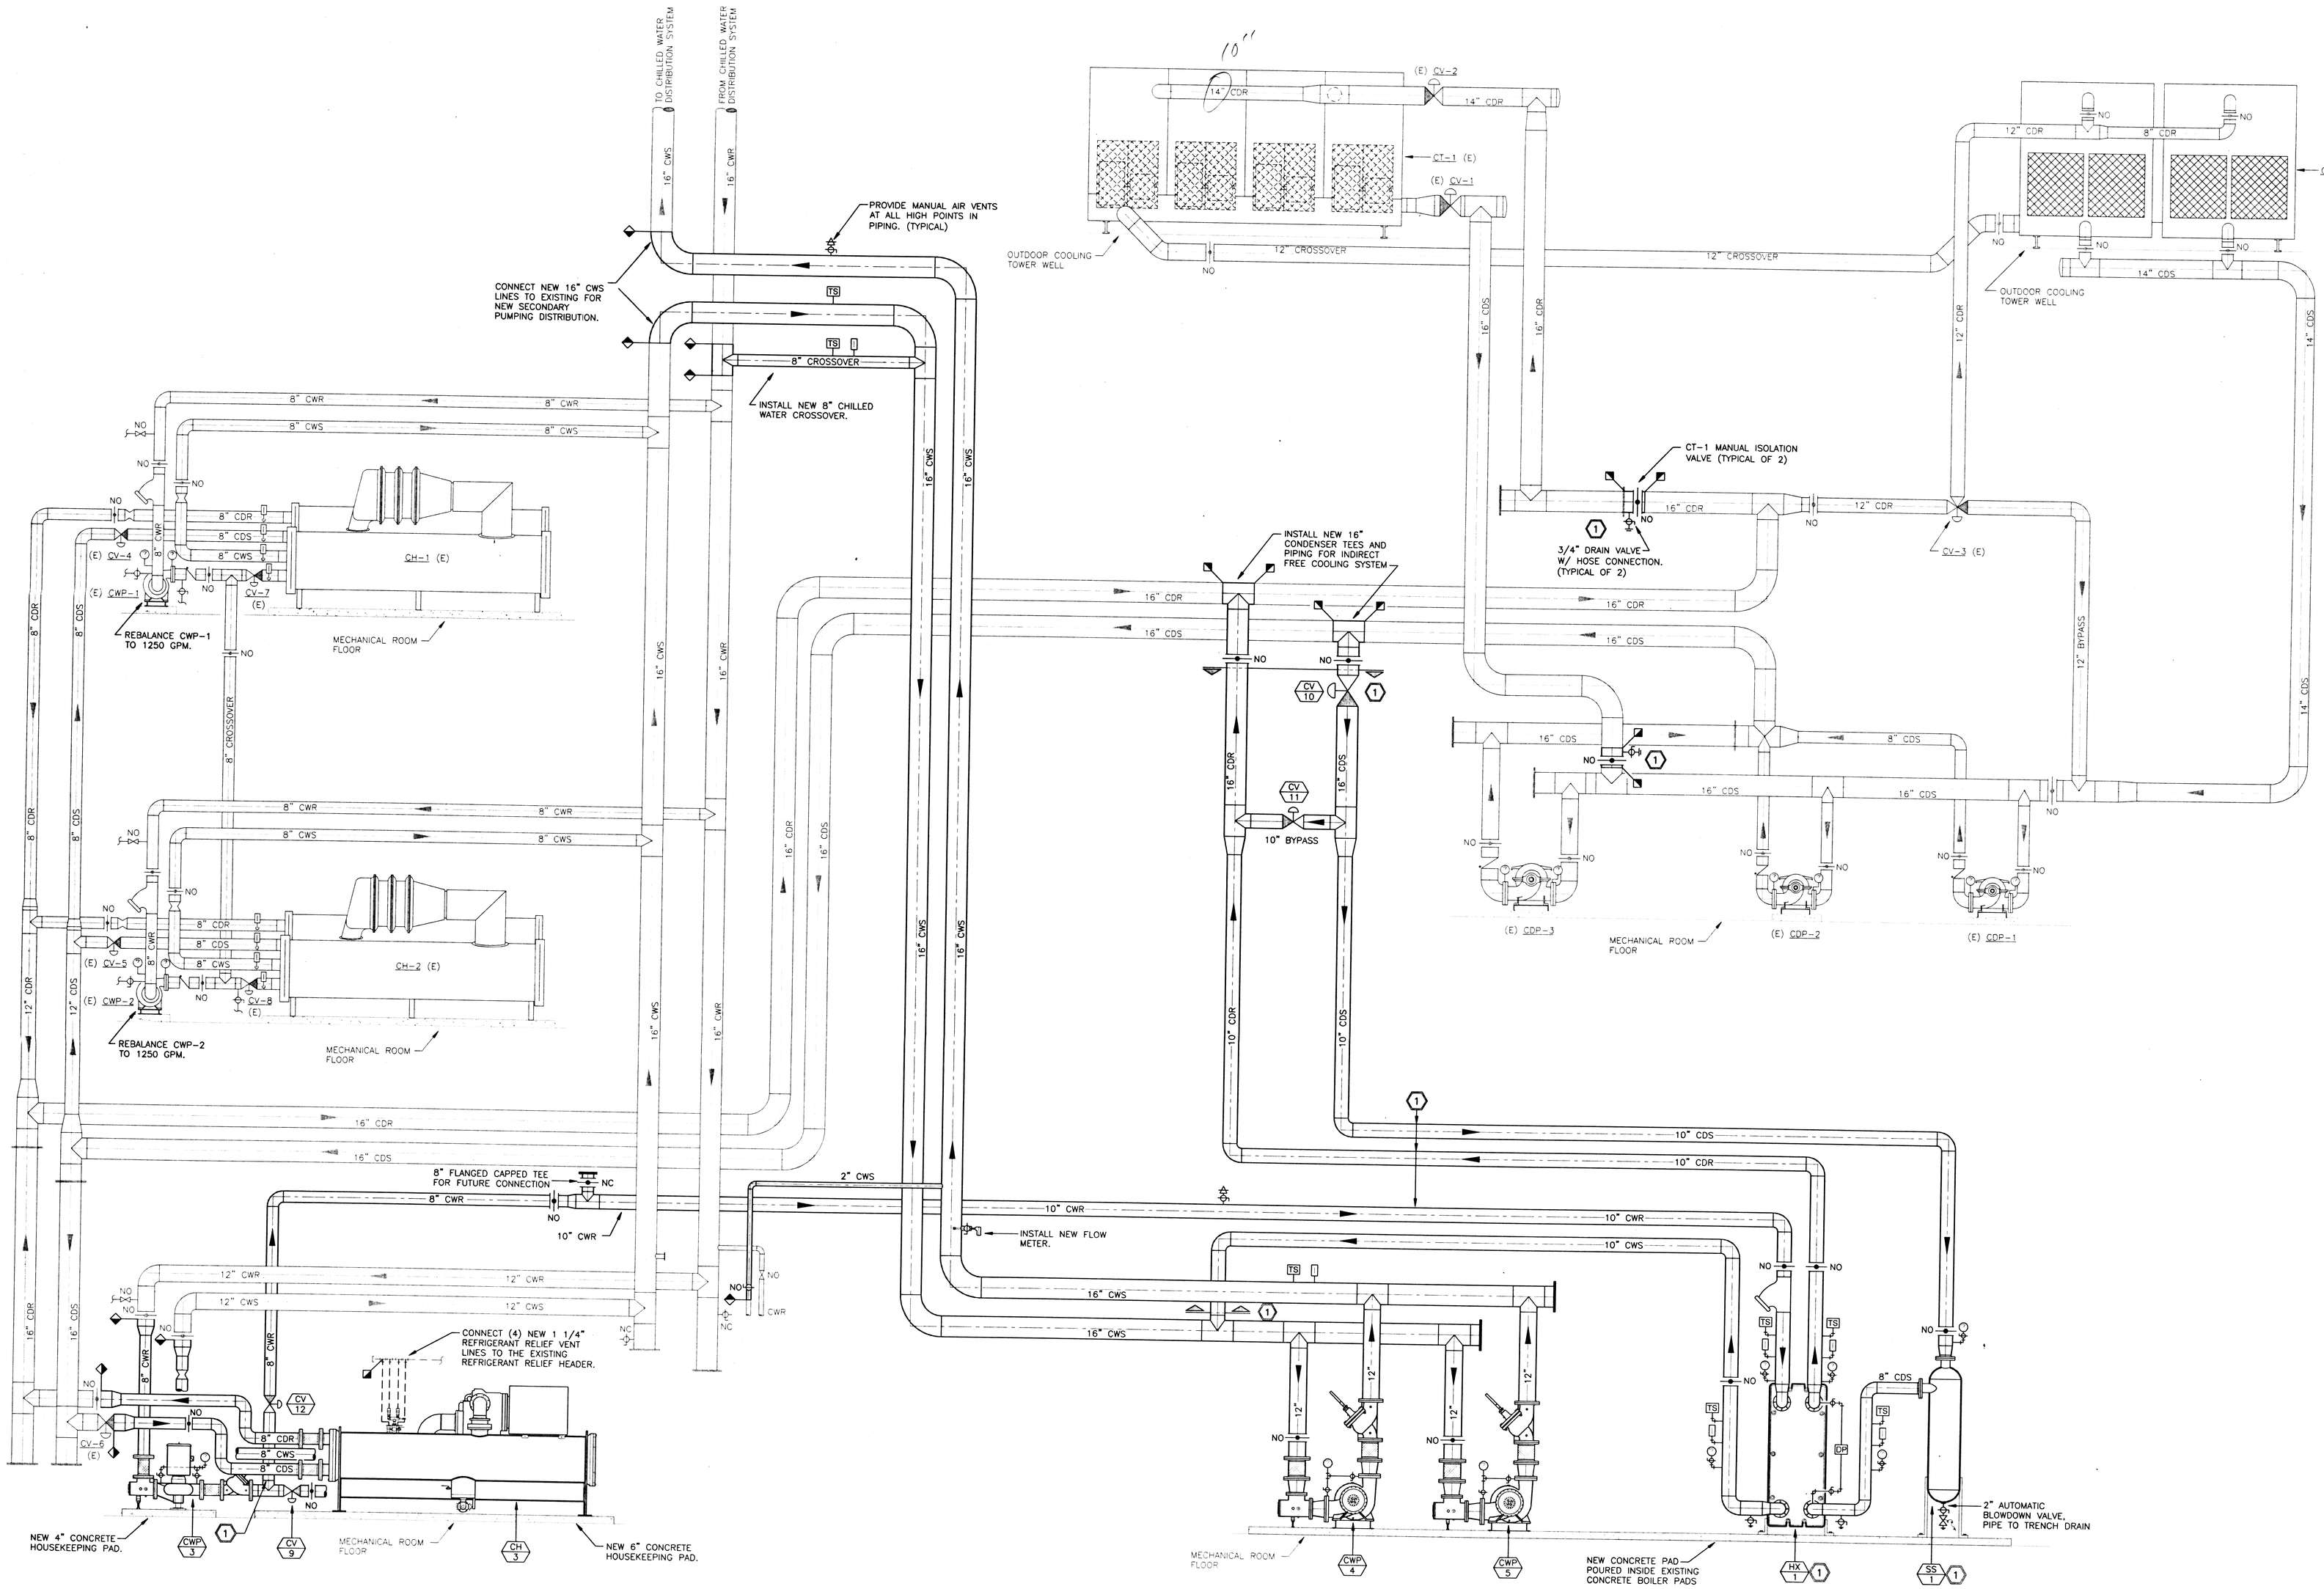


## Chilled Water System Piping Diagram - New Work

N.T.S.

| REVISIONS | BY |
|---|---|
| | |

PROFESSIONAL ENGINEER REGISTERED 8739 STATE OF IDAHO CHARLES E. PAULIN


MUSGROVE ENGINEERING, PA
410 S. Orchard, Suite 184 Boise, ID 83705
(208) 384-0585 fax (208) 384-0765
Musgrove@MusgroveEngineering.com
PROJECT NUMBER: 9989


DPW PROJECT NO. 98-015
REPLACE CHILLER - CAPITOL MALL
DEPARTMENT OF ADMINISTRATION
BOISE, IDAHO

| | |
|---|---|
| DESIGN: | CEP |
| DRAWN: | CEP |
| CHECKED: | DOM |
| DATE: | AUG. 28, 2000 |
| SCALE: | SEE PLAN |
| JOB NO: | 9989 |
| DWG NO: | M-6 |

OF 8 SHEETS